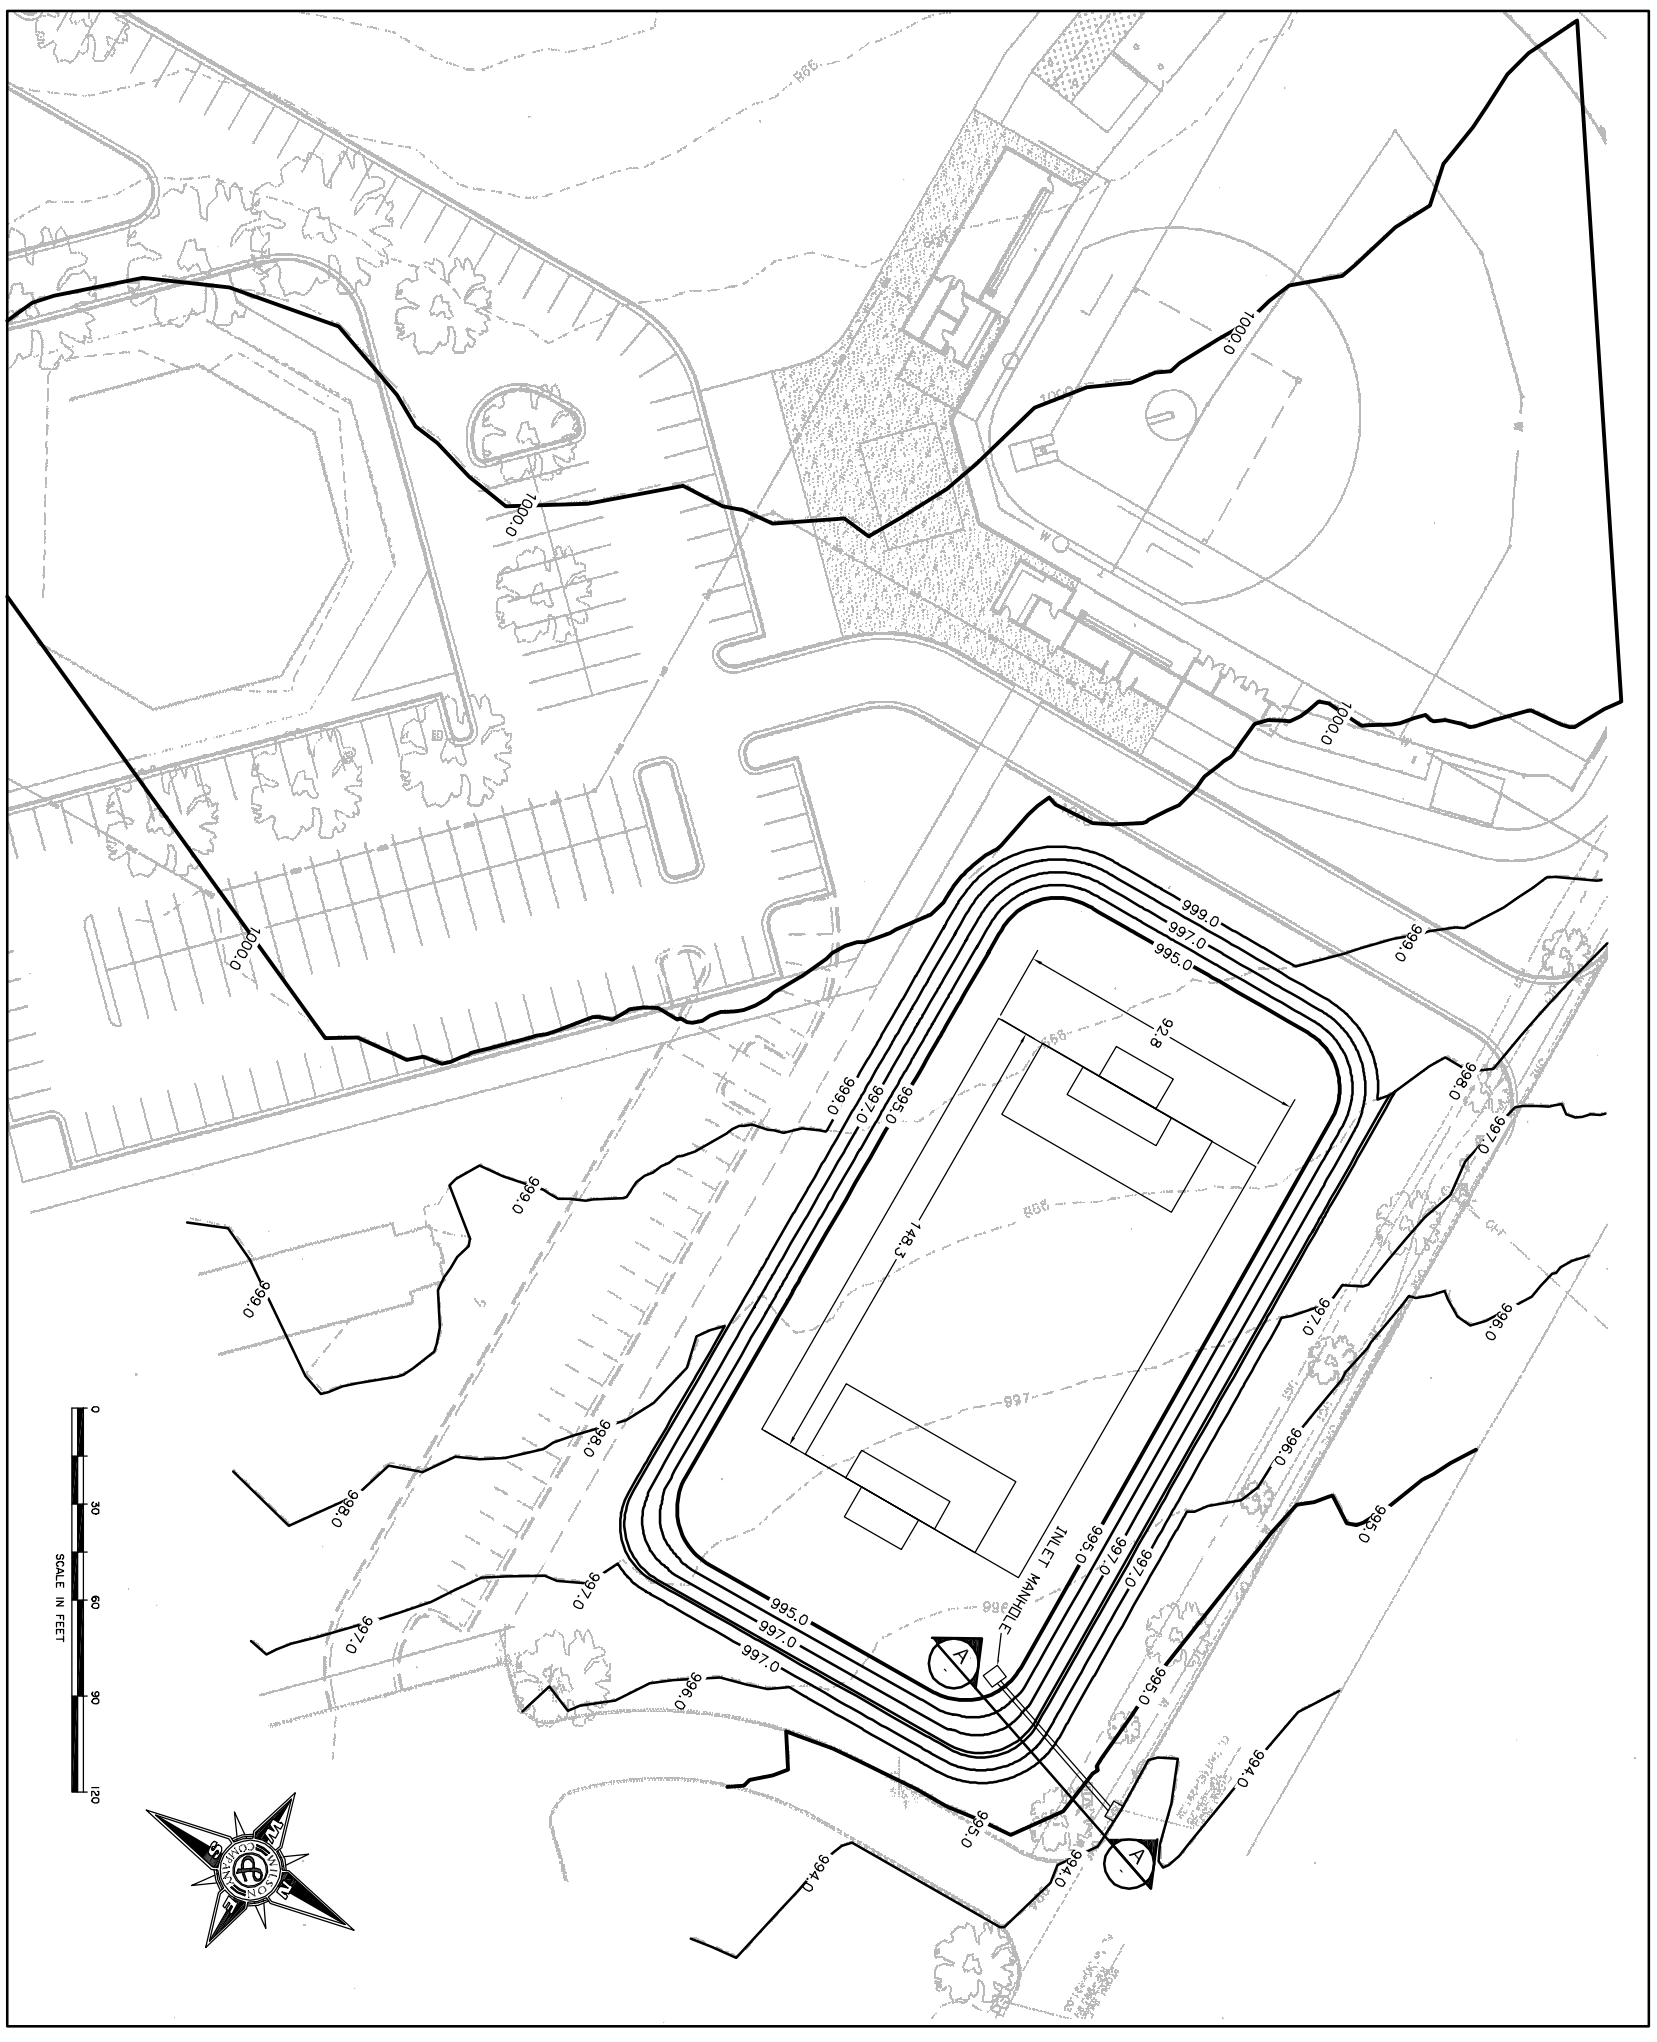

SHEET NO: 1 of 2	SHEET TITLE: PLAN	PROJECT NO: 112005617 DESIGNED BY: CMS DRAWN BY: CMS CHECKED BY: BPS DATE: NOVEMBER 2011

MARK	DESCRIPTION	DATE

PROJECT NAME

CITY OF CHANUTE, KS

NCCC STORMWATER DETENTION POND

SEAL

CONSULTANTS

WILSON & COMPANY
1700 EAST IRON
SALINA, KANSAS 67401
PH (785) 827-0433
FAX (785) 827-5949
www.wilsonco.com